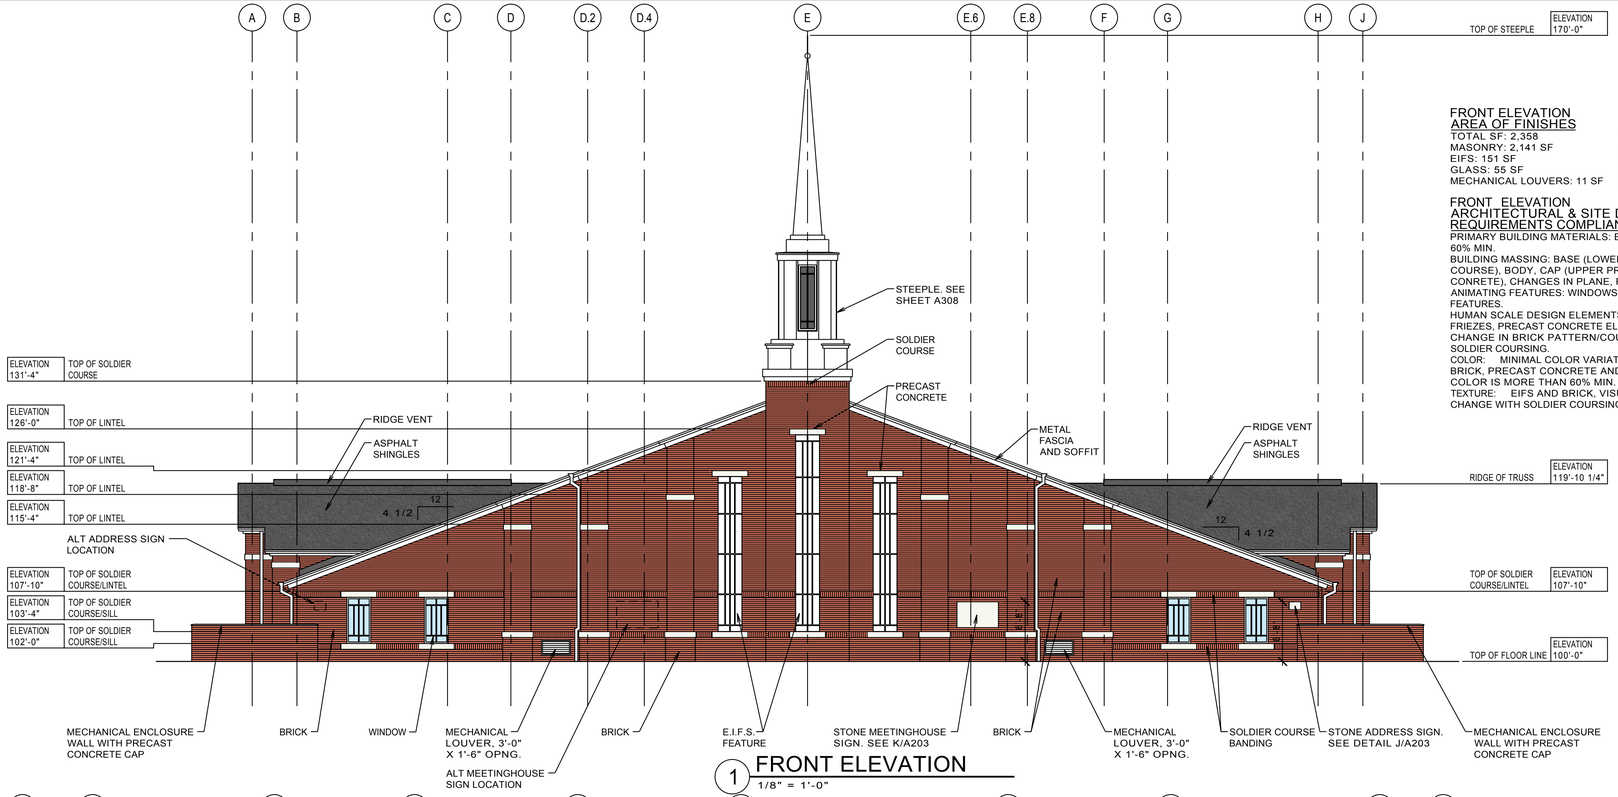

FRONT ELEVATION

1/8" = 1'-0"

FRONT ELEVATION AREA OF FINISHES

TOTAL SF: 2,358	100%
MASONRY: 2,141 SF	90.8%
EIFS: 151 SF	6.4%
GLASS: 55 SF	2.3%
MECHANICAL LOUVERS: 11 SF	0.5%

FRONT ELEVATION ARCHITECTURAL & SITE DESIGN REQUIREMENTS COMPLIANCE

PRIMARY BUILDING MATERIALS: BRICK OVER 60% MIN.
BUILDING MASSING: BASE (LOWER SOLIDER COURSE), BODY, CAP (UPPER PRECAST CONRETE), CHANGES IN PLANE, PILASTERS.
ANIMATING FEATURES: WINDOWS, EIFS FEATURES.
HUMAN SCALE DESIGN ELEMENTS: SIGN FRIEZES, PRECAST CONCRETE ELEMENTS, CHANGE IN BRICK PATTERN/COURSING - SOLDIER COURSING.
COLOR: MINIMAL COLOR VARIATION WITH BRICK, PRECAST CONCRETE AND EIFS; MAIN COLOR IS MORE THAN 60% MIN.
TEXTURE: EIFS AND BRICK, VISUAL TEXTURE CHANGE WITH SOLDIER COURSING.

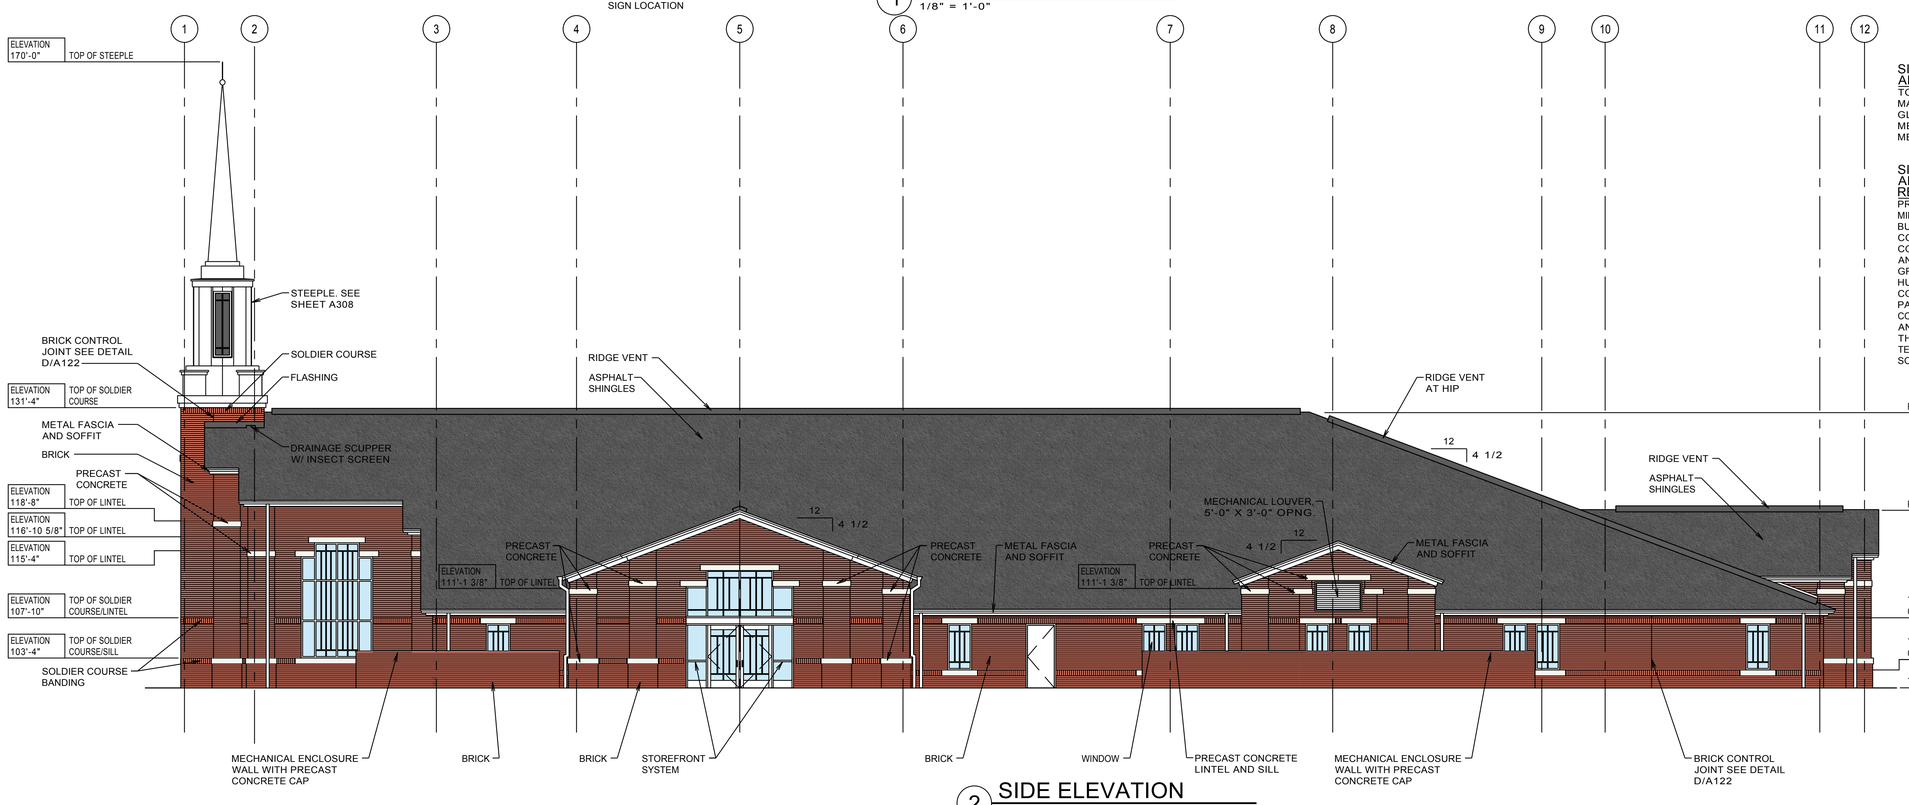

SIDE ELEVATION

1/8" = 1'-0"

SIDE ELEVATION AREA OF FINISHES

TOTAL SF: 2,353.6	100%
MASONRY: 1,941 SF	82.5%
GLASS: 371.6 SF	15.8%
METAL DOOR: 24 SF	1.0%
MECHANICAL LOUVER: 17 SF	0.7%

SIDE ELEVATION ARCHITECTURAL & SITE DESIGN REQUIREMENTS COMPLIANCE

PRIMARY BUILDING MATERIALS: BRICK OVER 60% MIN.
BUILDING MASSING: BASE (LOWER SOLIDER COURSE), BODY, CAP (UPPER PRECAST CONRETE), CHANGES IN PLANE, PILASTERS.
ANIMATING FEATURES: VARIETY OF WINDOW GROUPINGS AND ENTRANCES ON THIS FACADE.
HUMAN SCALE DESIGN ELEMENTS: PRECAST CONCRETE ELEMENTS, CHANGE IN BRICK PATTERN/COURSING - SOLDIER COURSING.
COLOR: MINIMAL COLOR VARIATION WITH BRICK AND PRECAST CONCRETE; MAIN COLOR IS MORE THAN 60% MIN.
TEXTURE: VISUAL TEXTURE CHANGE WITH SOLDIER COURSING.

MARK	DATE	REVISION

HOLLY SPRINGS WARD

THE CHURCH OF JESUS CHRIST OF LATTER-DAY SAINTS
APEX NORTH CAROLINA STAKE

NEW MEETING HOUSE

AVENT FERRY ROAD, HOLLY SPRINGS, NC

MICHAEL R. McLEOD ARCHITECT, PA

13A HAMPSTEAD VILLAGE
HAMPSTEAD, NORTH CAROLINA
PHONE (910) 270-9778
FAX (910) 270-9461

SEAL

PROJECT FOR

THE CHURCH OF JESUS CHRIST OF LATTER-DAY SAINTS

PROJECT NAME

HOLLY SPRINGS WARD

PROJECT ADDRESS

AVENT FERRY ROAD , HOLLY SPRINGS, NORTH CAROLINA

SHEET TITLE

BUILDING ELEVATIONS

PROJECT NUMBER

PROPERTY NUMBER

DEVELOPMENT NO.

HER 09T

DATE

JUN 31, 2012

SHEET NO.

A201

OF